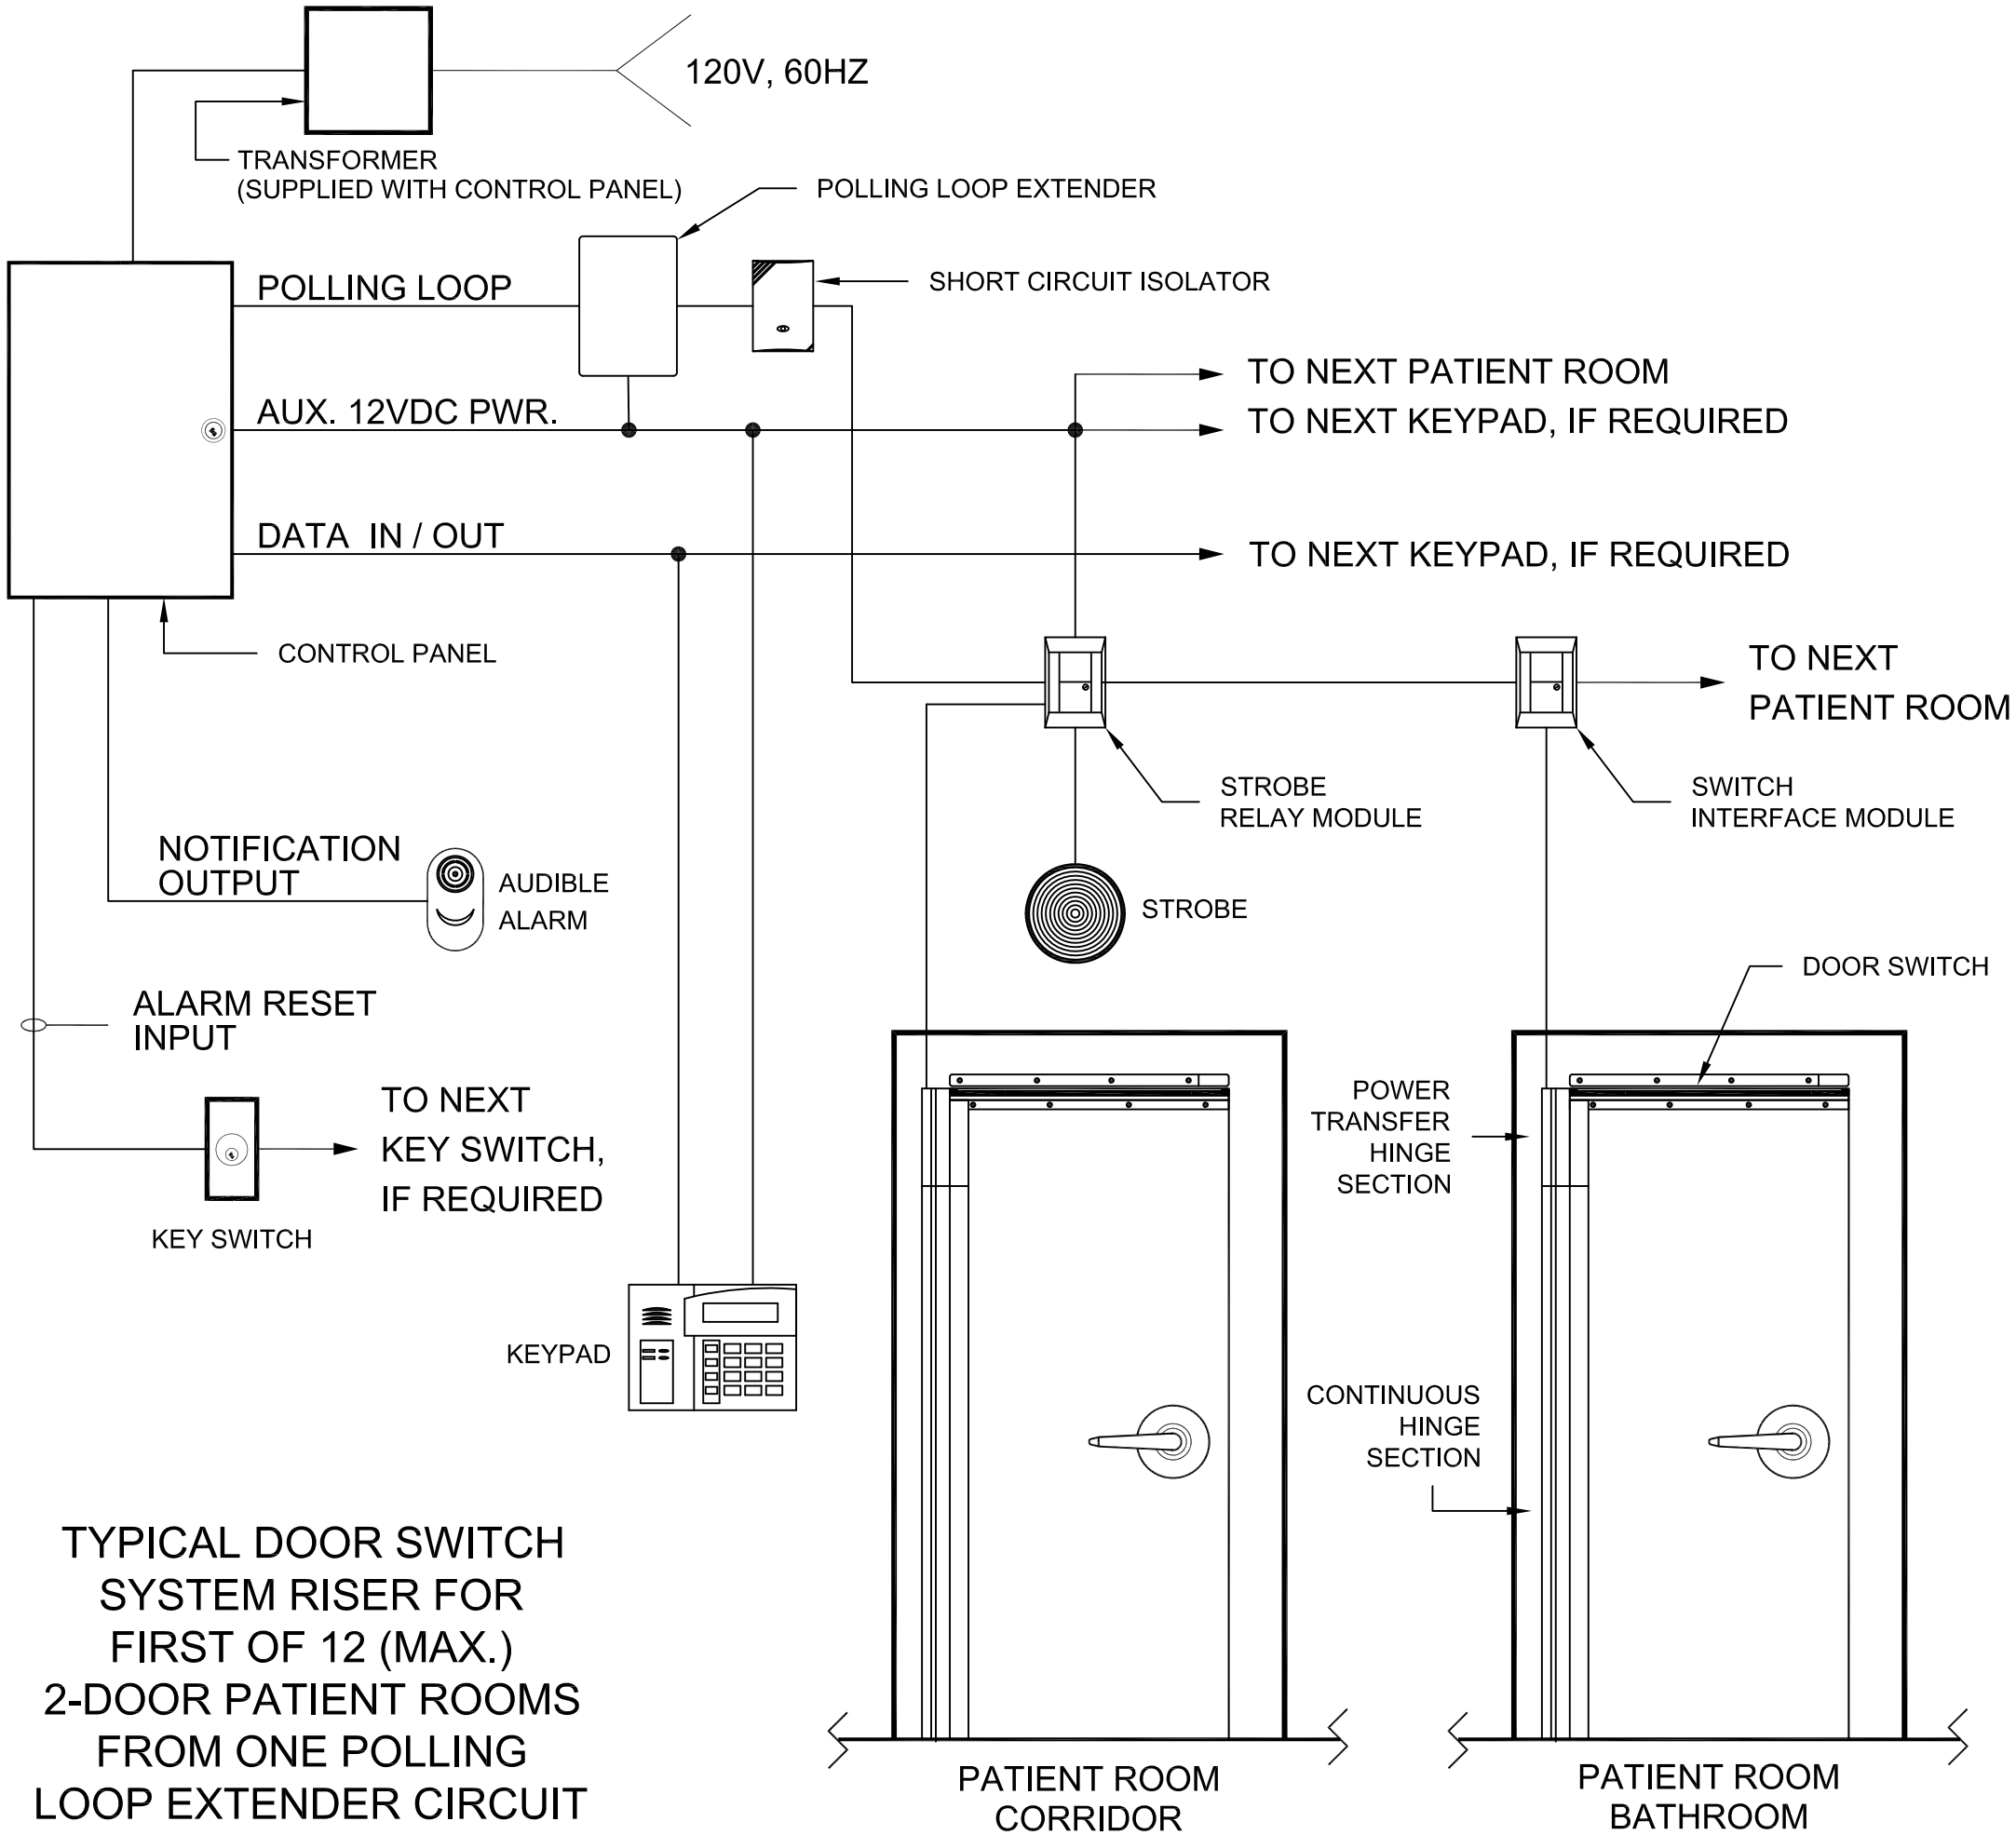

TYPICAL DOOR SWITCH SYSTEM RISER FOR FIRST OF 12 (MAX.) 2-DOOR PATIENT ROOMS FROM ONE POLLING LOOP EXTENDER CIRCUIT